


VIDEO-SETS / KITS-VIDEO

NR./NO.

2-FAMILIENHAUS / MAISON DE 2 FAMILLES / CASA BIFAMILIARE


1 STANDARD

- 2x RUFTASTEN / 2x INNENSPECHSTELLEN (SERIE-VERKABELUNG)
- 2x APPELS / 2x POSTES INTERIEURS (CABLAGE EN SERIE)
- 2x CHIAMATE / 2x POSTI INTERNI (CABLAGGIO SERIALE)

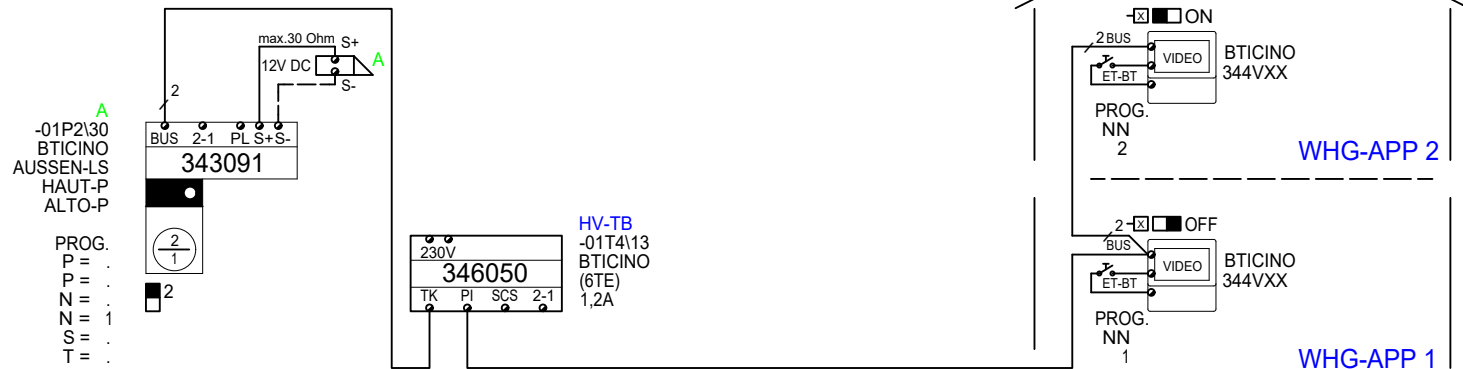


2 SCHEMA 2

- 2x RUFTASTEN / 2x INNENSPECHSTELLEN (STERN-VERKABELUNG)
- 2x APPELS / 2x POSTES INTERIEURS (CABLAGE EN ETOILE)
- 2x CHIAMATE / 2x POSTI INTERNI (CABLAGGIO A STELLA)

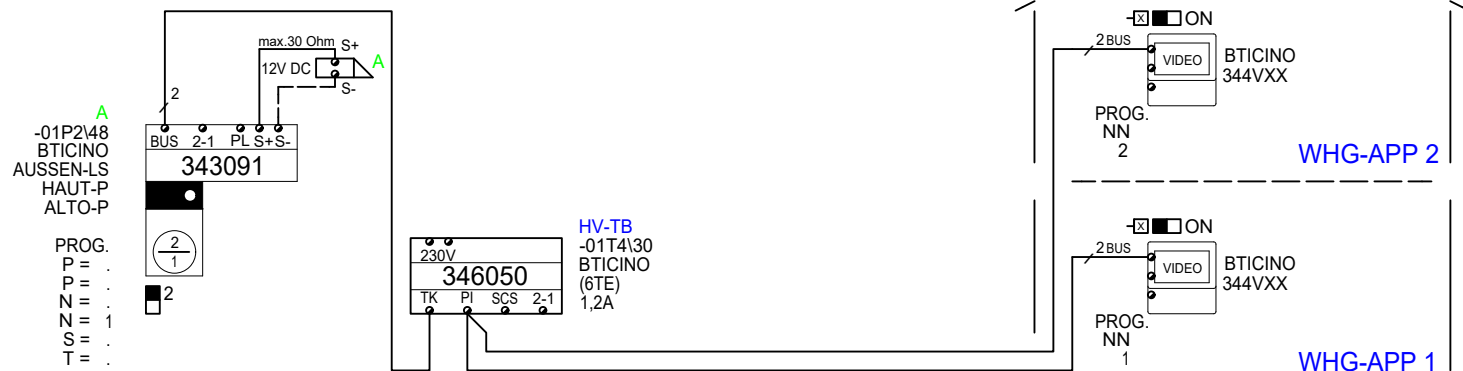

3 SCHEMA 3

- 2x RUFTASTEN / 2x2 PARALLELE-INNENSPECHSTELLEN (SERIE-VERKABELUNG)
- 2x APPELS / 2x2 POSTES INTERIEURS-PARALLELE (CABLAGE EN SERIE)
- 2x CHIAMATE / 2x2 POSTI INTERNI-PARALLELO (CABLAGGIO SERIALE)

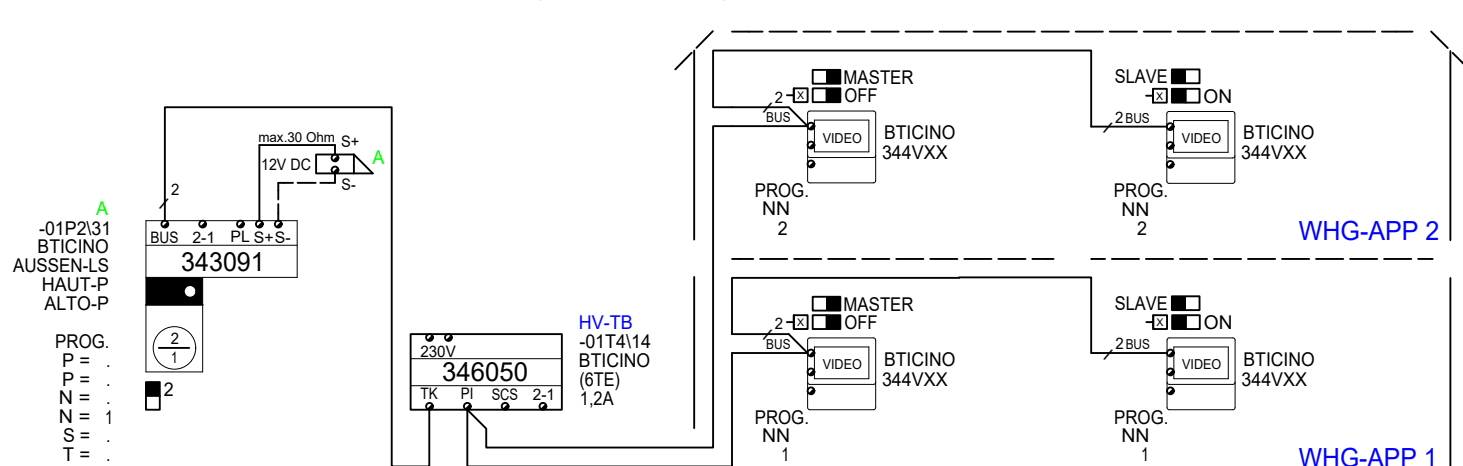

Info: Verdrillte kabel verwenden / Utiliser des câbles torsadés / Utilizzare cavi twistati / Art.336904 - Eldas 101 282 009 // VIDEO max.200m // AUDIO max.1000m



Legrand (Schweiz) AG
Industriestrasse 25
5033 Buchs

INTERNET-DOORENTRY-SFERA
07-999996

SK2-VD-01-01-04-343091

Name/Nom.	Dat./Dat.	Schema Nr./Schéma No.
Admin_Esposito	15.12.2021	BTICINO-NR. 202303071052
Admin_Esposito	01.05.2022	Bl./Pag. 2 < 01
		01 432 02 >

2. SET-KIT\343091\346050\SK2-VD-01-01-04-343091

07.03.2023


VIDEO-SETS / KITS-VIDEO

NR./NO.

2-FAMILIENHAUS / MAISON DE 2 FAMILLES / CASA BIFAMILIARE


4 SCHEMA 4 - Art.346841

- 2x RUFTASTEN / 2x2 PARALLELE-INNENSPECHSTELLEN (STERN-VERKABELUNG)
- 2x APPELS / 2x2 POSTES INTERIEURS-PARALLELE (CABLAGE EN ETOILE)
- 2x CHIAMATE / 2x2 POSTI INTERNI-PARALLELO (CABLAGGIO A STELLA)

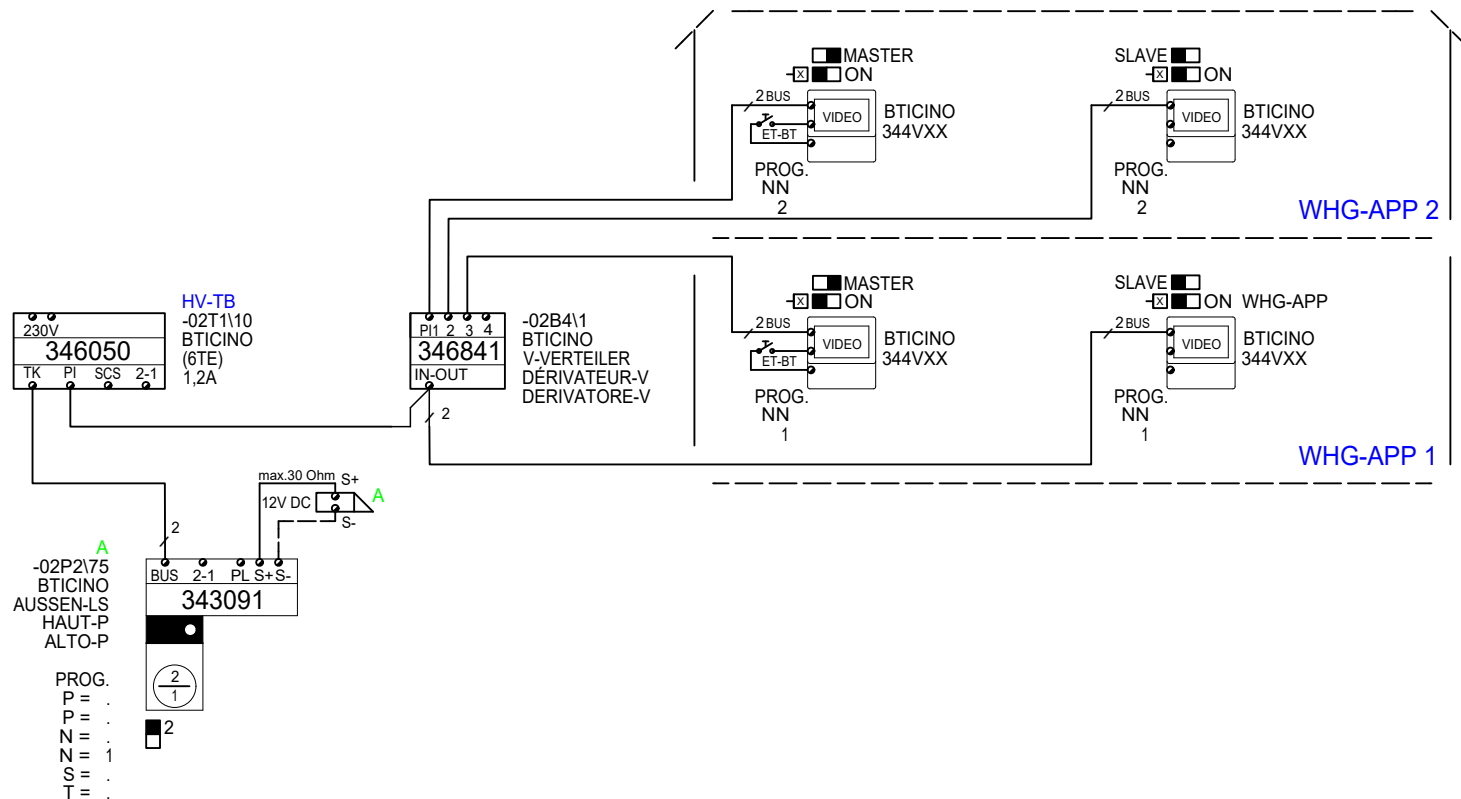

5 SCHEMA 5 - Art.F441

- 2x RUFTASTEN / 2x2 INNENSPECHSTELLEN (STERN-VERKABELUNG)
- 2x APPELS / 2x2 POSTES INTERIEURS-PARALLELE (CABLAGE EN ETOILE)
- 2x CHIAMATE / 2x2 POSTI INTERNI-PARALLELO (CABLAGGIO A STELLA)

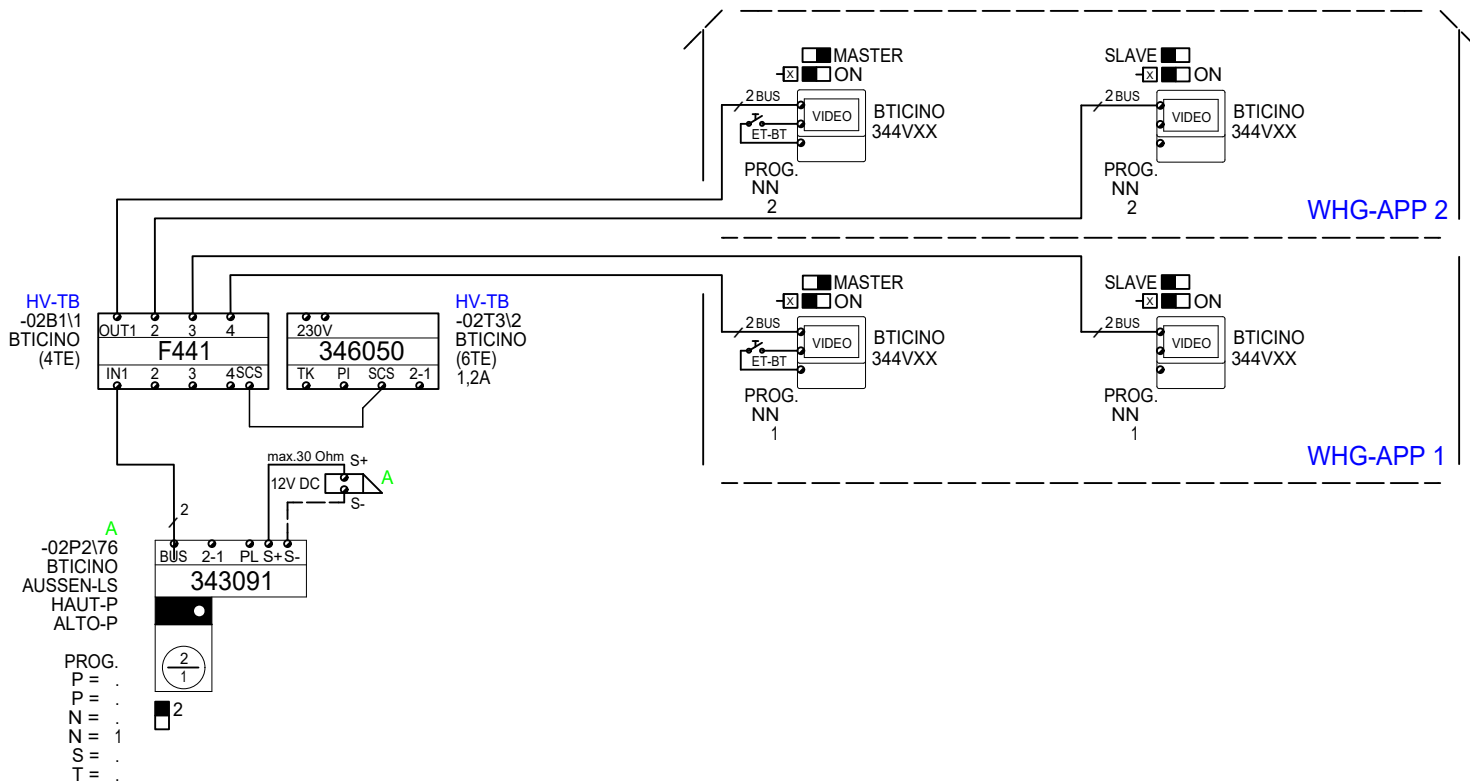

Info: Verdrillte kabel verwenden / Utiliser des câbles torsadés / Utilizzare cavi twistati / Art.336904 - Eldas 101 282 009 // VIDEO max.200m // AUDIO max.1000m



Legrand (Schweiz) AG
Industriestrasse 25
5033 Buchs

INTERNET-DOORENTRY-SFERA
07-999996
SK2-VD-01-01-03-343091

Name/Nom.	Dat./Dat.	Schema Nr./Schéma No.
Admin_Esposito	15.12.2021	BTICINO-NR. 202303071052
Admin_Esposito	14.02.2022	Bl./Pag. Bl./Pag. < 01
		02 432 01 >

2. SET-KIT\343091\346050\SK2-VD-01-01-04-343091

07.03.2023