


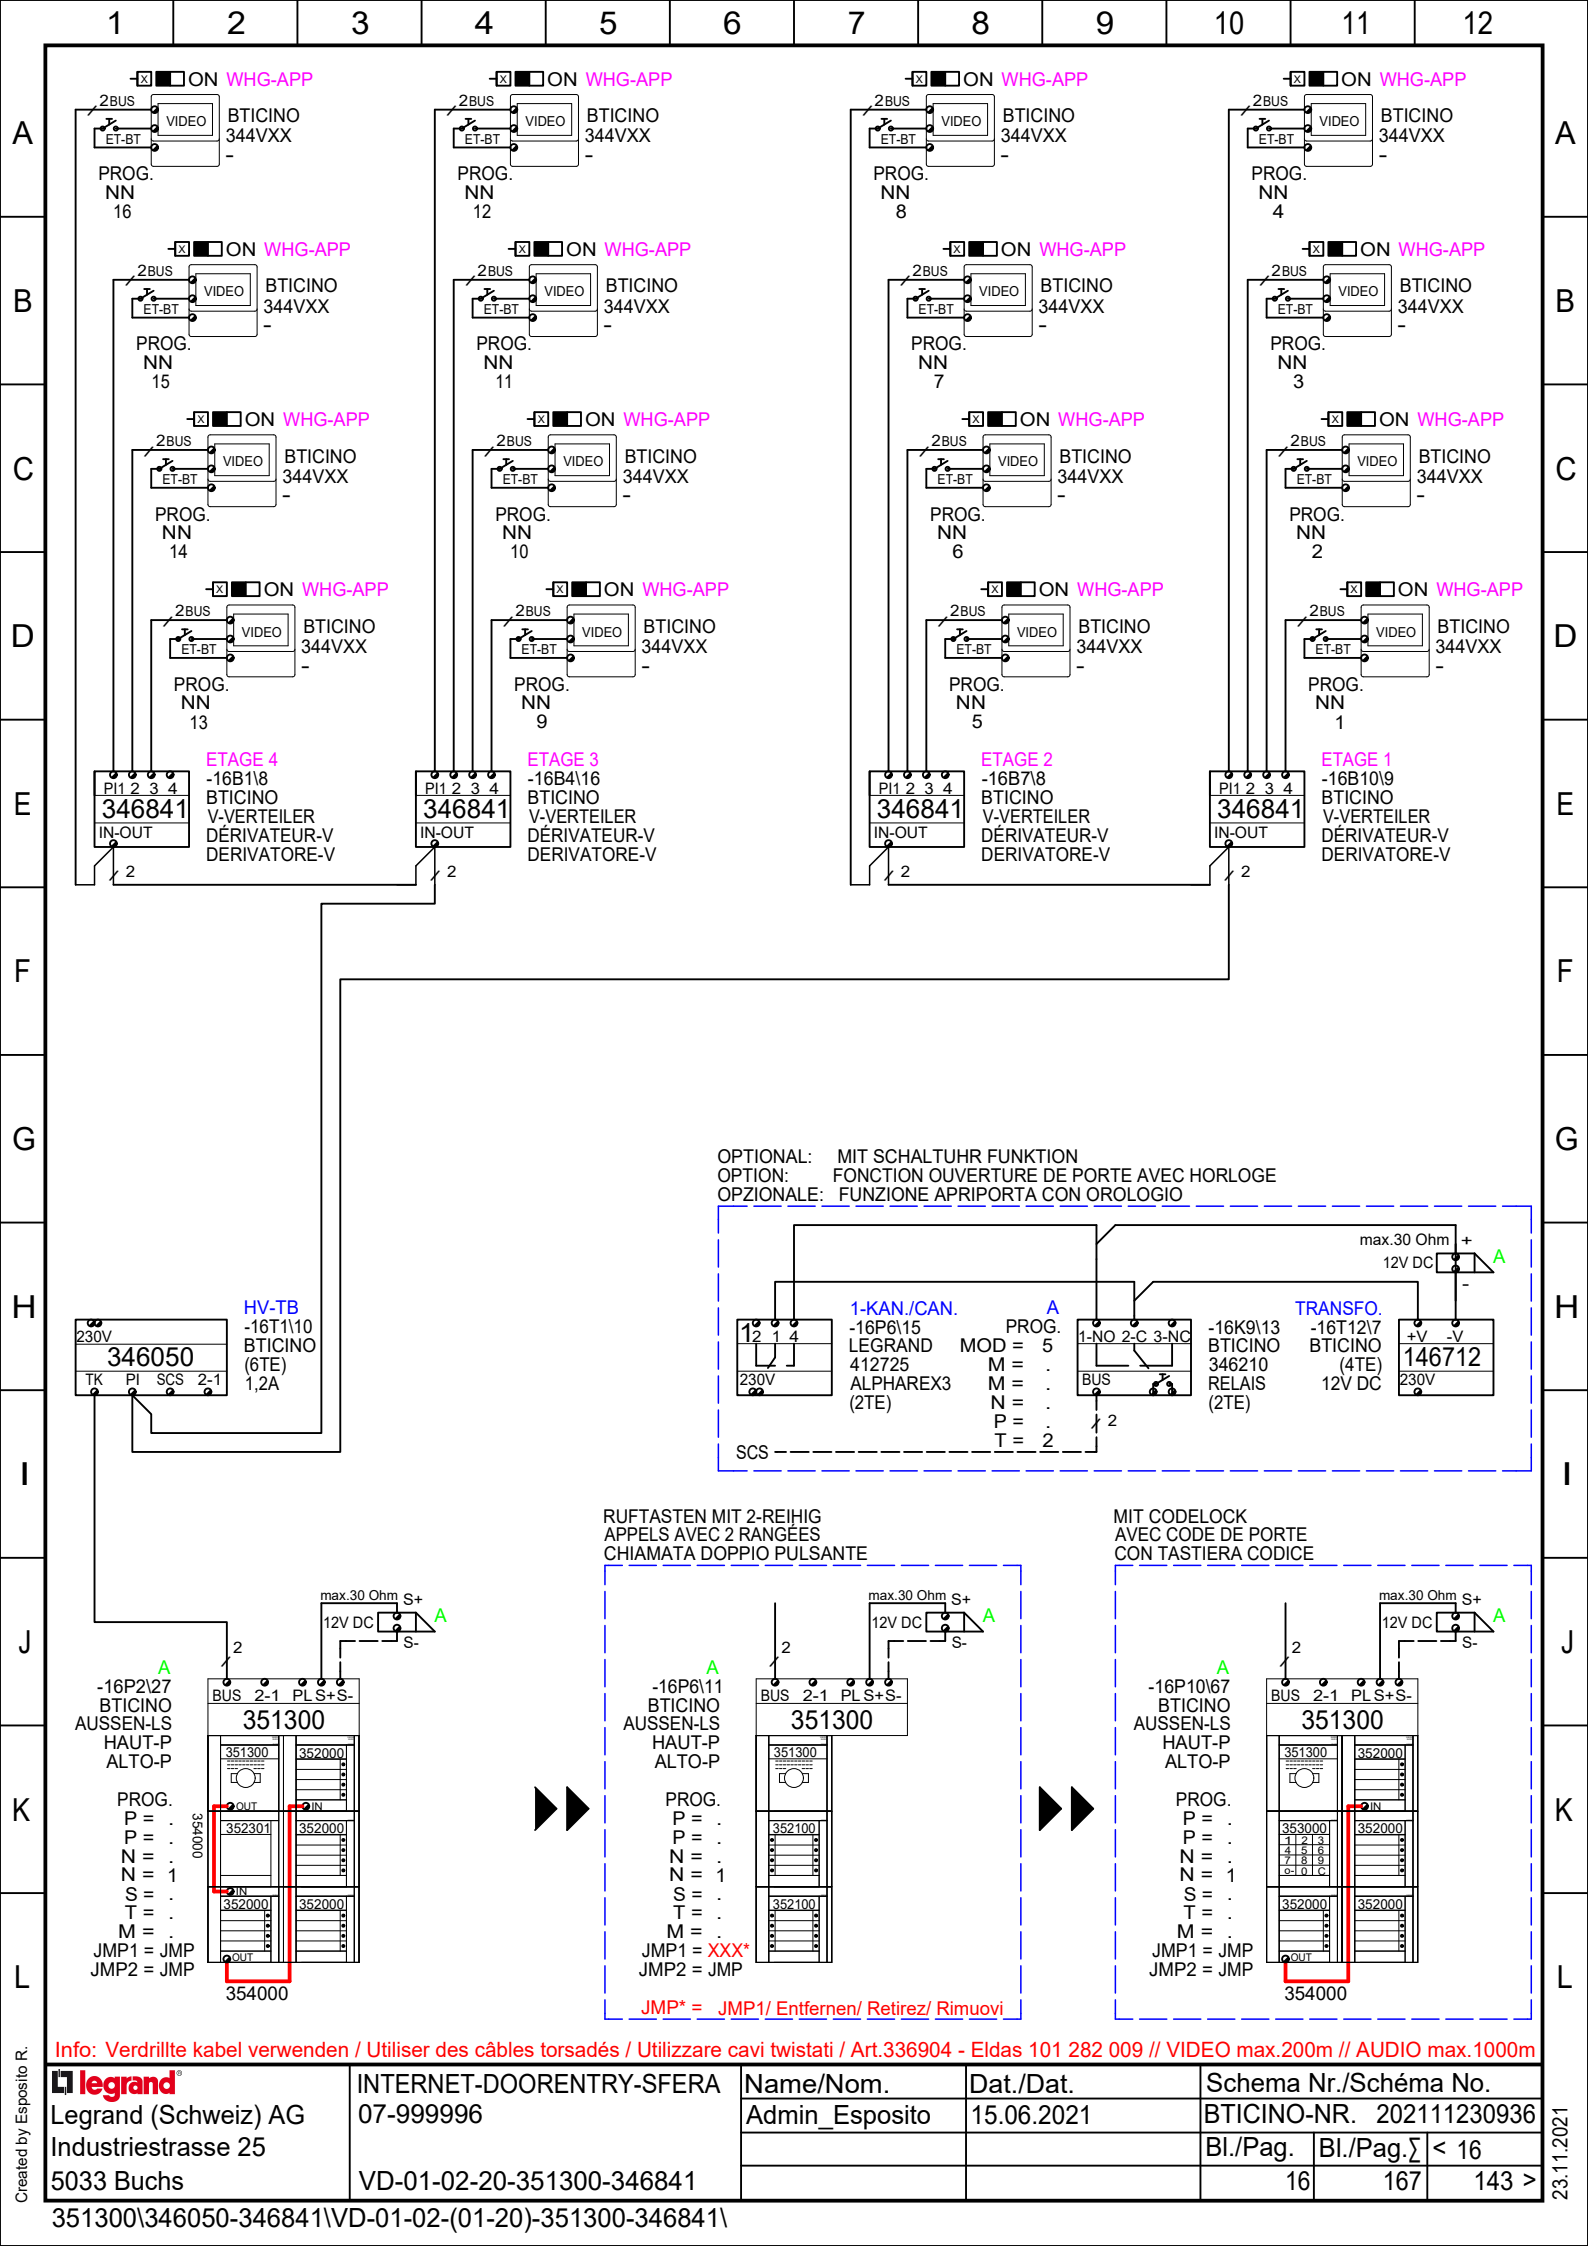

Created by Esposito R.

legrand Legrand (Schweiz) AG Industriestrasse 25 5033 Buchs	INTERNET-DOORENTRY-SFERA 07-999996 VD-01-02-20-351300-346841	Name/Nom. Admin_Esposito	Dat./Dat. 15.06.2021	Schema Nr./Schéma No. BTICINO-NR. 202111230936 Bl./Pag. Bl./Pag. < 16
				16 167 143 >

23.11.2021